



FIS DISCLAIMER:

This floor plan you see in the FIS drawing viewer may not be accurate.

This drawing file .dwg has been updated
and is downloadable for your use, via
the “download” link (center, above).

For an updated floor plan for managing space, you need to use the Facilities Information Management (FIM) system. If you need access and do not have it already, please apply for access to FIM [here](#):

<https://plandesignbuild.ucsd.edu/planning/space.html>

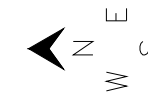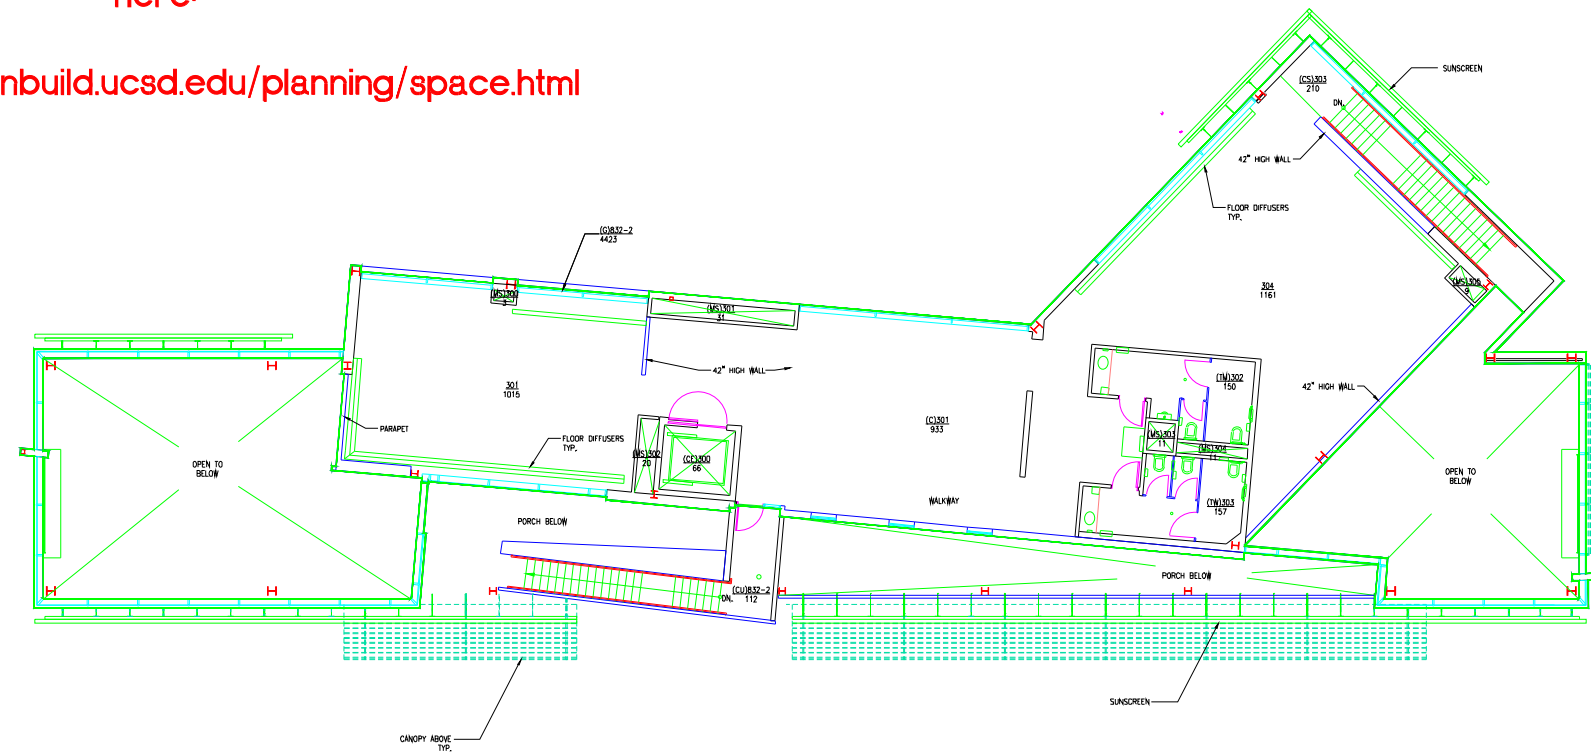

A - 3	DRAFTER S.L.	RIMAC ANNEX	SCALE: 3/16"=1'-0"	UC SAN DIEGO
		SECOND FLOOR	08/17/21	https://facilities.ucsd.edu/
		3 OF 3	CAAN: 7023	